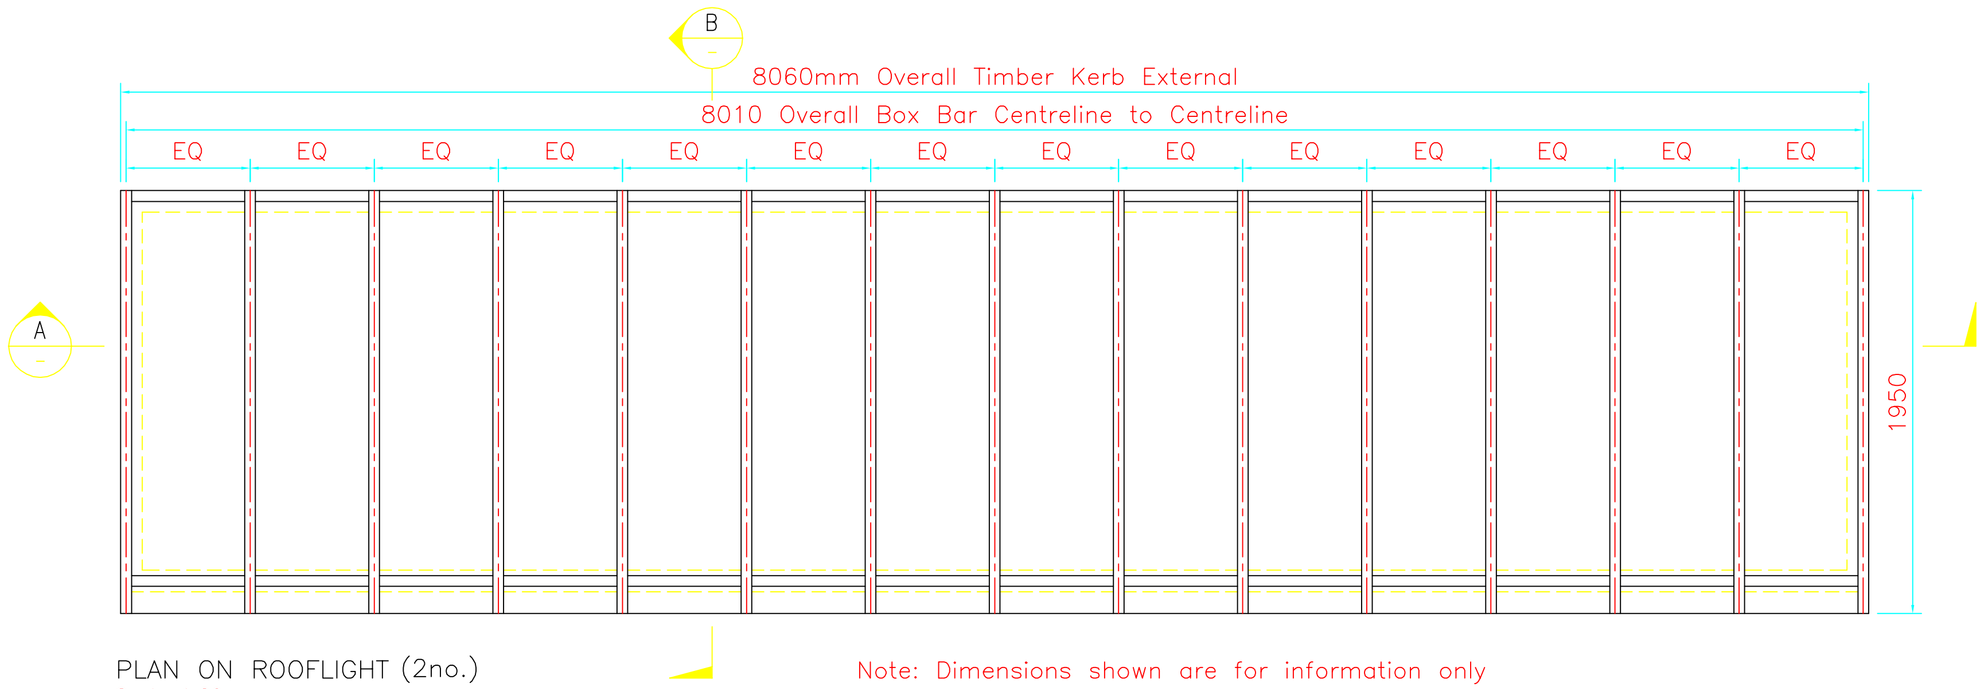

PLAN ON ROOFLIGHT (2no.)
Scale 1:20

Note: Dimensions shown are for information only

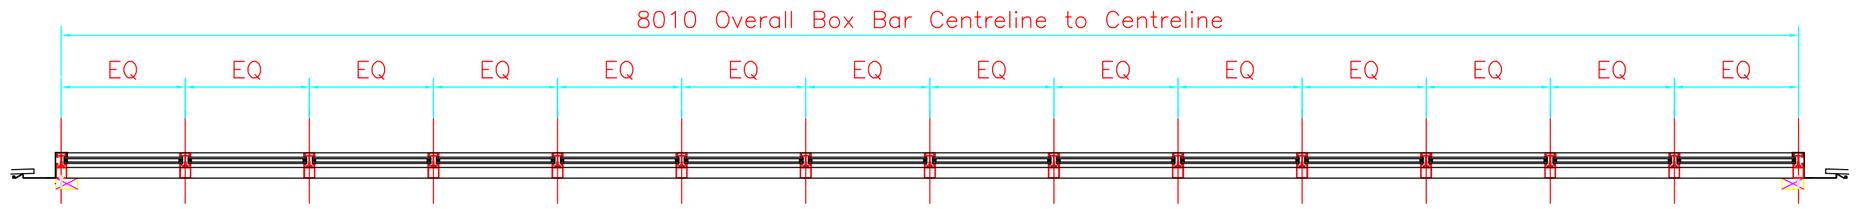

SECTION A–A
Scale 1:20

Note: Dimensions shown are for information only

General Notes:

1. Do not scale this drawing.

2. All Lareine Engineering Ltd drawings are to be read in conjunction with the relevant Lareine Engineering Ltd Specification and all relevant Architects and Service Engineer's drawings and Specifications.

3. All levels are in metres above ordnance datum. All dimensions are in mm's unless noted otherwise.

4. Do not scale any Lareine Engineering Ltd drawings. If in doubt – ask. Work to figured dimensions only. Any discrepancies in dimensions are to be referred to the Designer before work is put to hand.

Specification: (Typical)

Glazing Details
Sealed double glazed units comprising:
6.0mm Clear toughened outer.
16mm Air gap argon filled.
6.4mm Low 'E' Laminate inner.

Frame
Polyester powder coated.
Standard RAL colour – tba

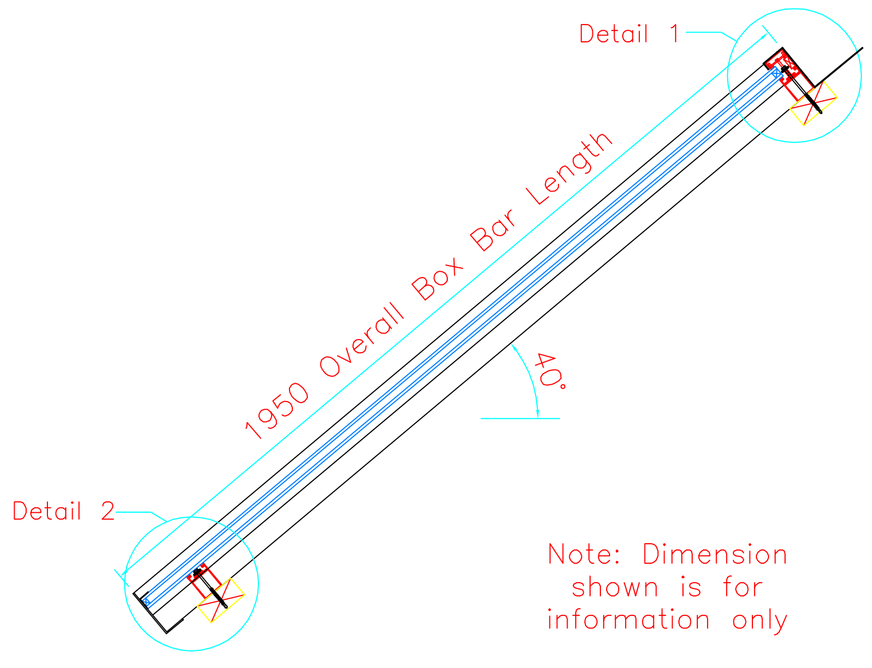

Note: Dimension shown is for information only

SECTION B–B
Scale 1:10

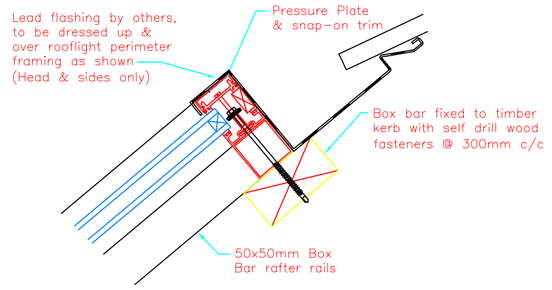

DETAIL 1
Scale 1:5

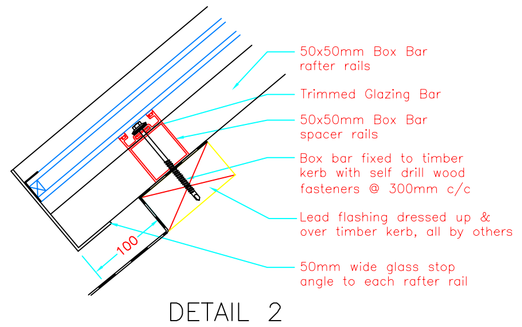

DETAIL 2
Scale 1:5

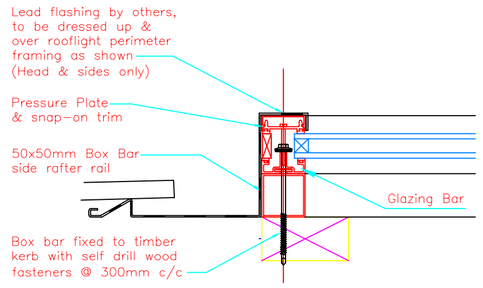

END DETAIL
Scale 1:5

Rev	Revision note	Date	Signature	Checked
A	Drawing updated.	25.07.2014	RWd	-

LAREINE ENGINEERING LTD.

UNIT 1, ARMADALE INDUSTRIAL ESTATE,
ARMADALE EH48–2JY WEST LOTHIAN.
Tel 01501 731 600 Fax 01501 733 828

Title/Name

STANDARD MONOPITCH ROOFLIGHT DETAILS

Drawn	Date	Scale A1	Drawing number	Sheet
AWA	22/07/08	As Shown	STD-004	A