Hip Bars to be 50mm Width, 75mm Depth placed at an angle of 22.21°.
All Remaining bars are 50mm Width, 50mm Depth placed at an angle of 30°

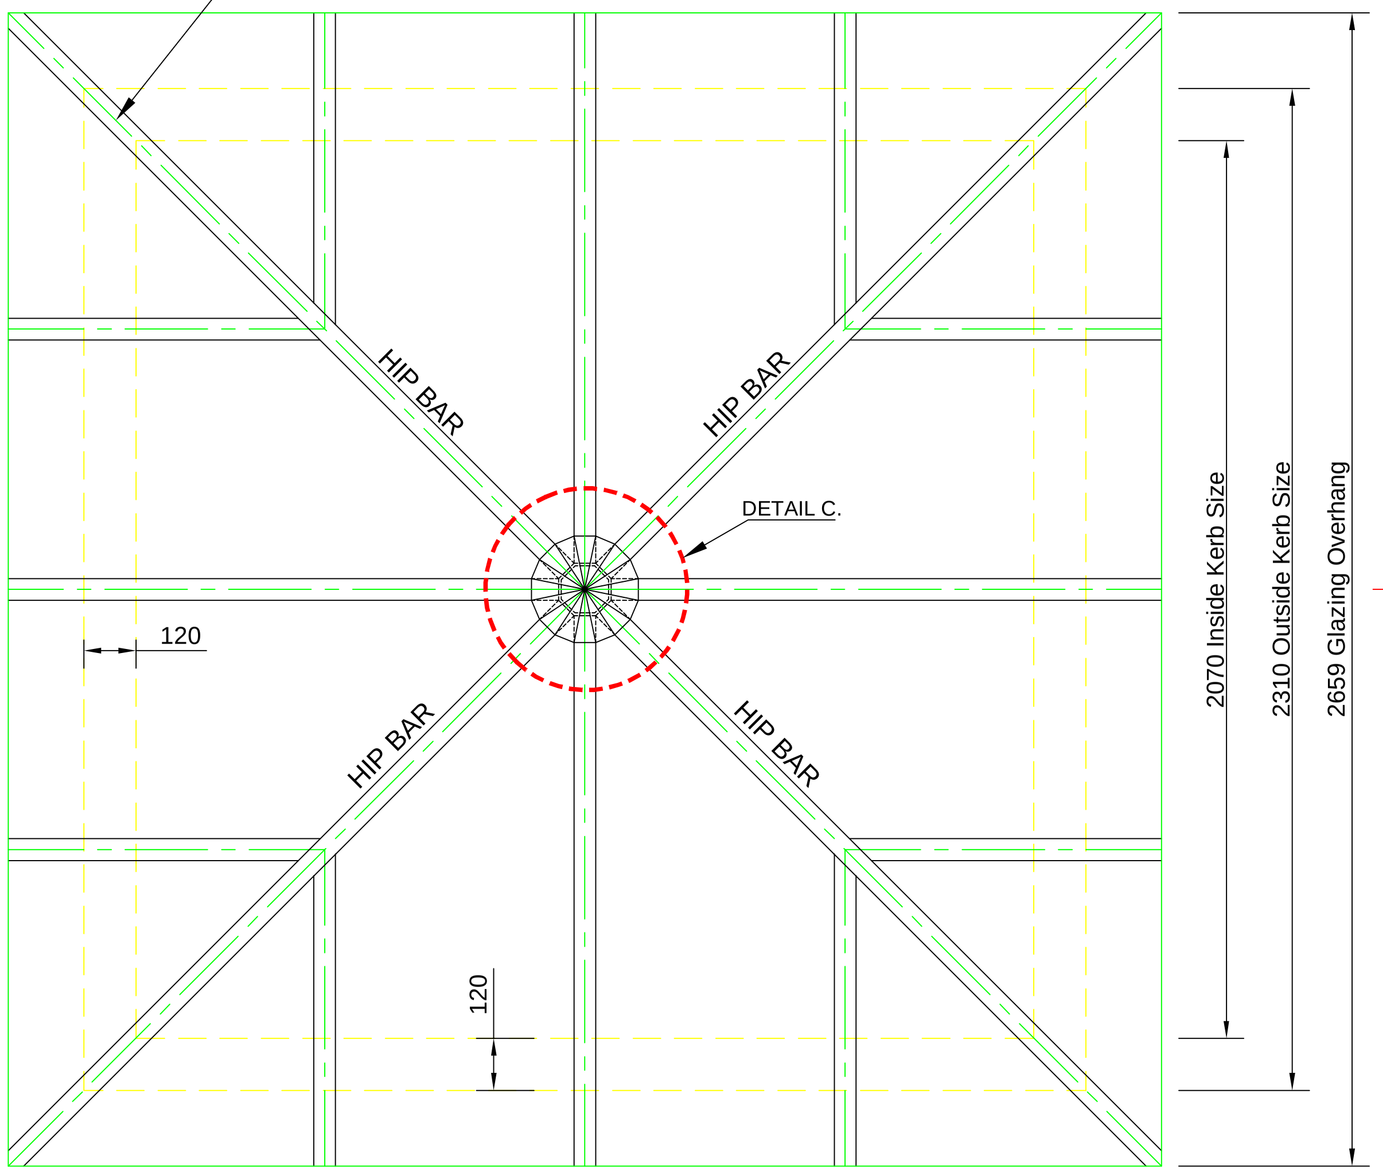

Note: Dimensions shown are for information only

Plan Scale 1:10

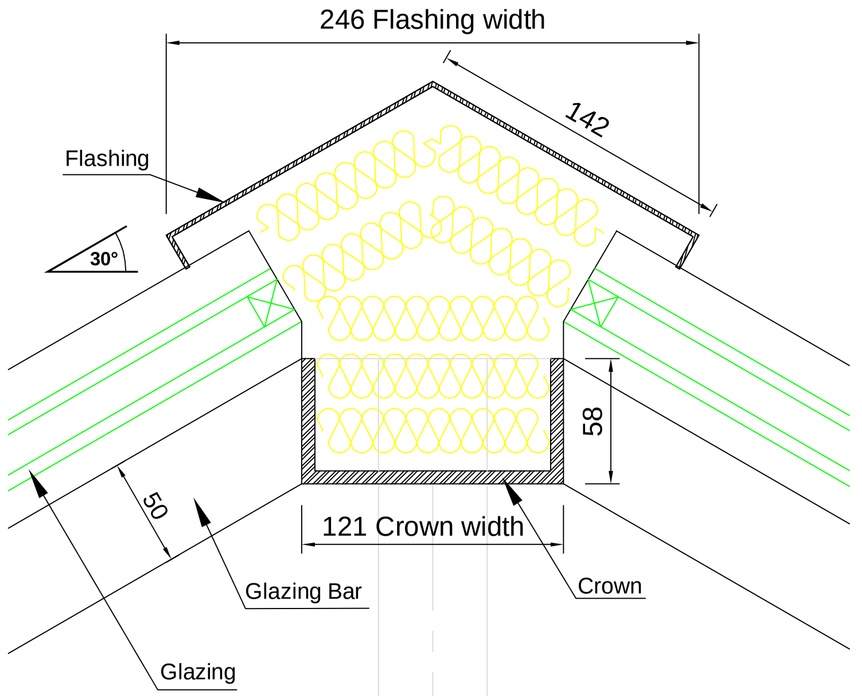

Detail B Scale 1:2

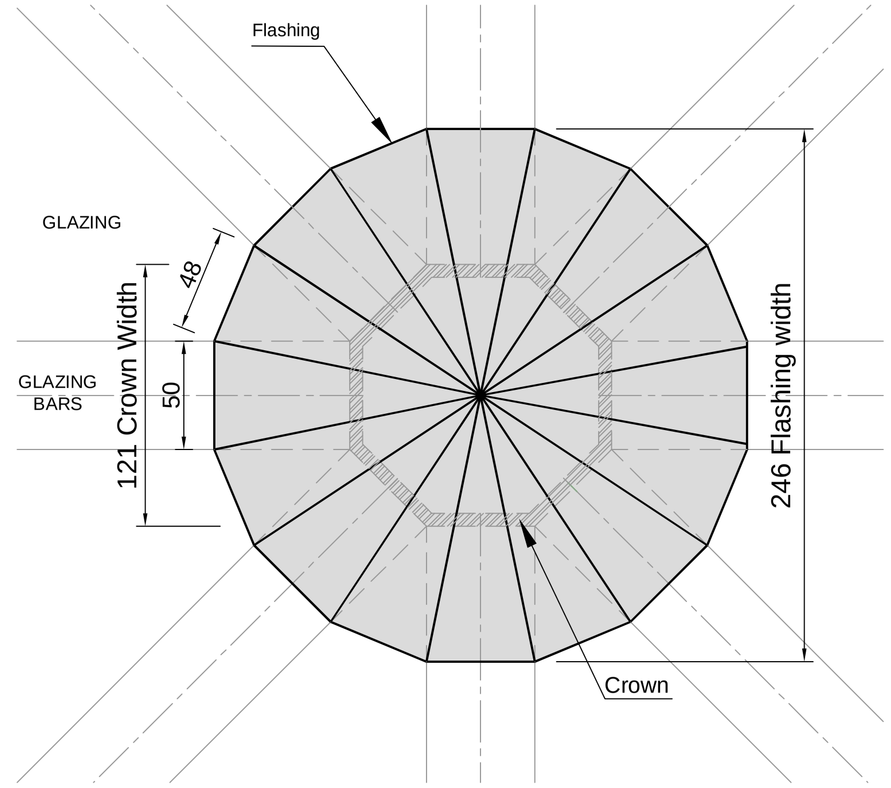

Detail C Scale 1:2

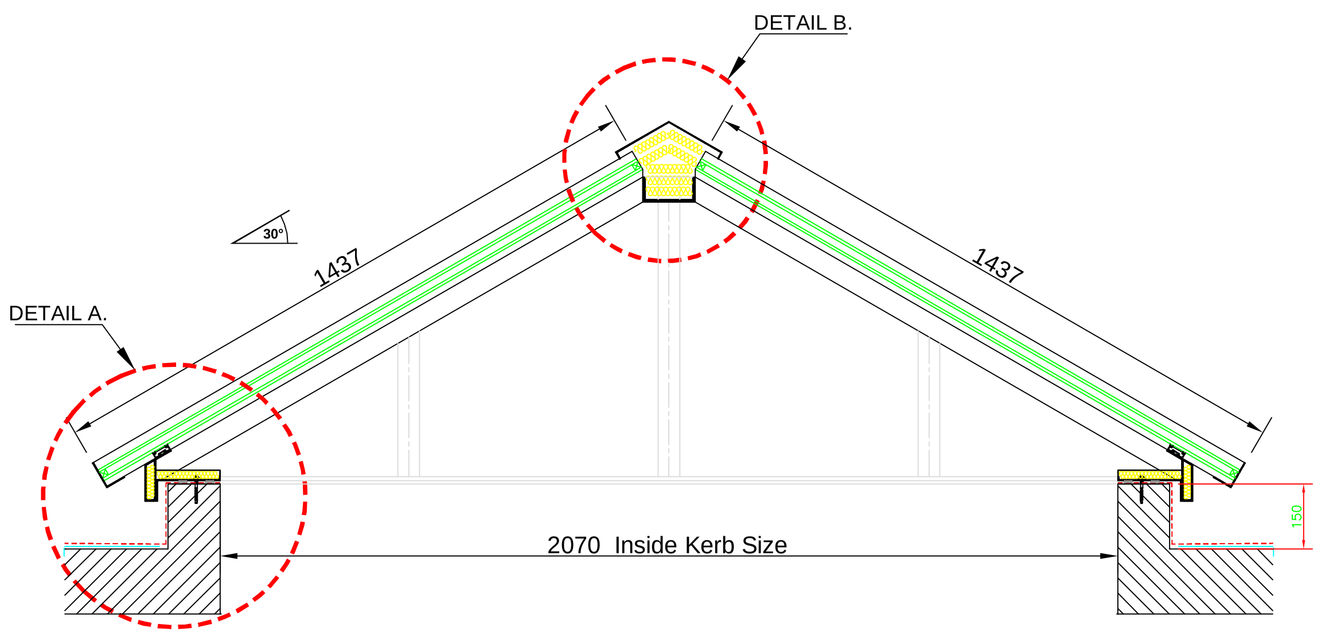

Note: Dimensions shown are for information only

Section A-A Scale 1:10

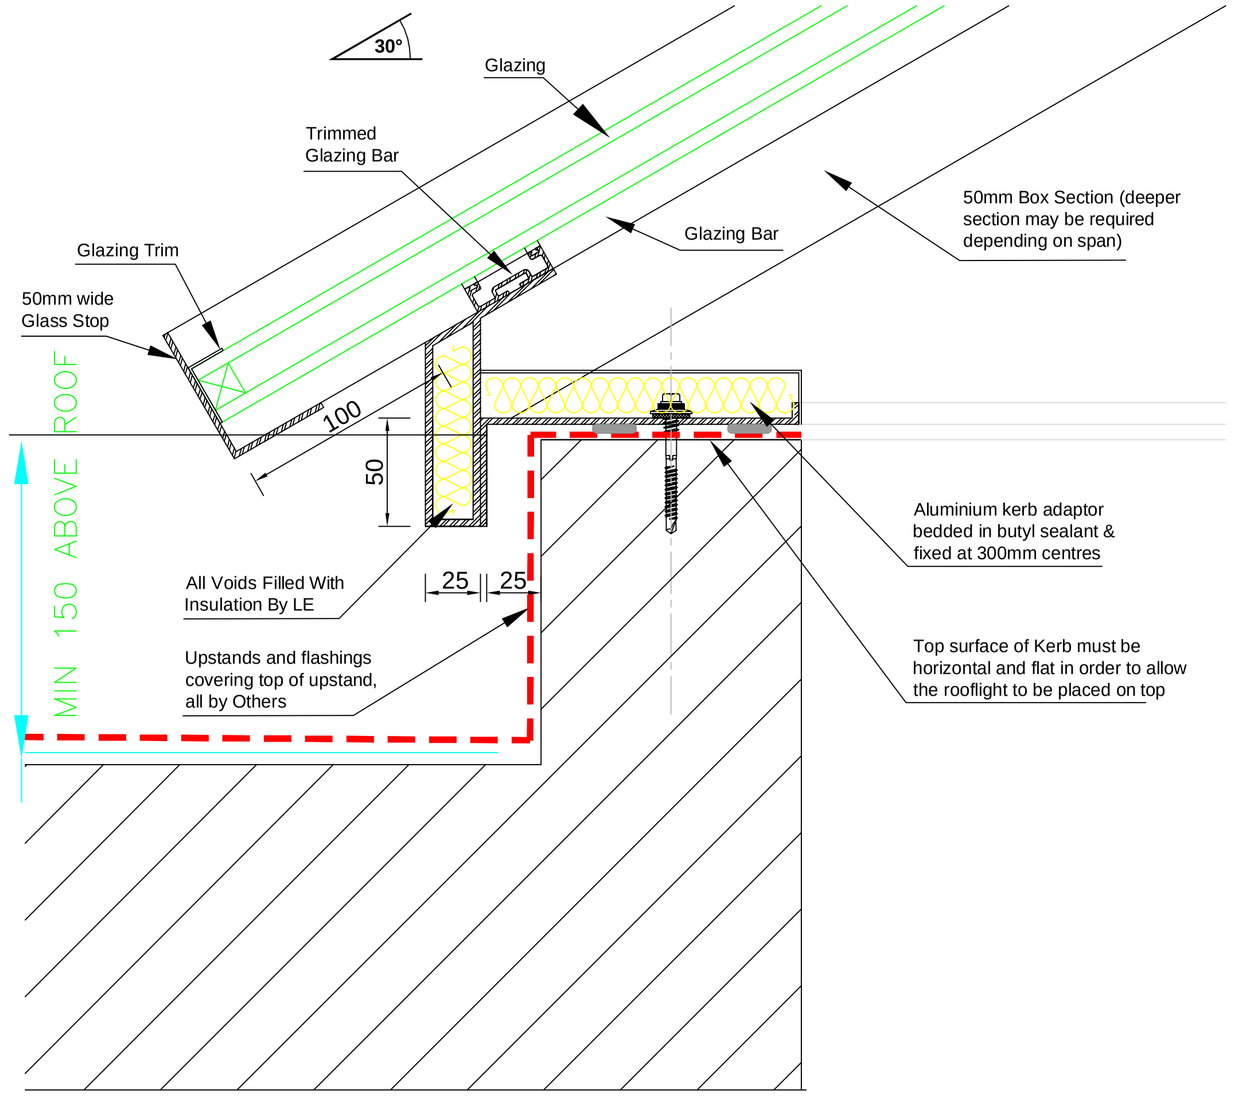

Flashing & Roof
Indicative Only.

Detail A (Scale 1:2)

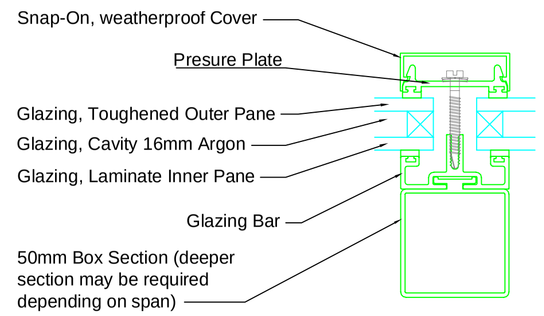

Typical Section Through Glazing Bar (Scale 1:2)

General Notes:

1. Do not scale this drawing.
2. All Lareine Engineering Ltd drawings are to be read in conjunction with the relevant Lareine Engineering Ltd Specification and all relevant Architects and Service Engineer's drawings and Specifications.
3. All levels are in metres above ordnance datum. All dimensions are in mm's unless noted otherwise.
4. Do not scale any Lareine Engineering Ltd drawings. If in doubt – ask. Work to figured dimensions only. Any discrepancies in dimensions are to be referred to the Designer before work is put to hand.
5. All Rooflights viewed from the outside looking in.

Specification:

Glazing Details: (Typical)
Sealed double glazed units comprising:
6.0mm Clear toughened outer.
16mm Air gap argon filled.
6.4mm Clear Low 'E' Laminate inner.

Frame:
Polyester powder coated.
Standard RAL colour – TBA.

Rev	Revision note	Date	Signature	Checked
A	17.07.09	31.07.2014	RWd	-

LAREINE ENGINEERING LTD.
UNIT 1, ARMADALE INDUSTRIAL ESTATE.
ARMADALE, WEST LOTHIAN, EH48 2JY
Tel: 01501 731 600 Fax: 01501 733 828

Title / Name
Standard Drawing For A Glass Pyramid

Drawn	Date		Drawing number	Rev
S.YAU	17.07.09	See Dwg. Scale @ A1	STD 042	A